Alberta This plan may not be commercially re-distributed, transferred or manipulated in any form without the specific written consent of Alberta Land Titles

822 0564

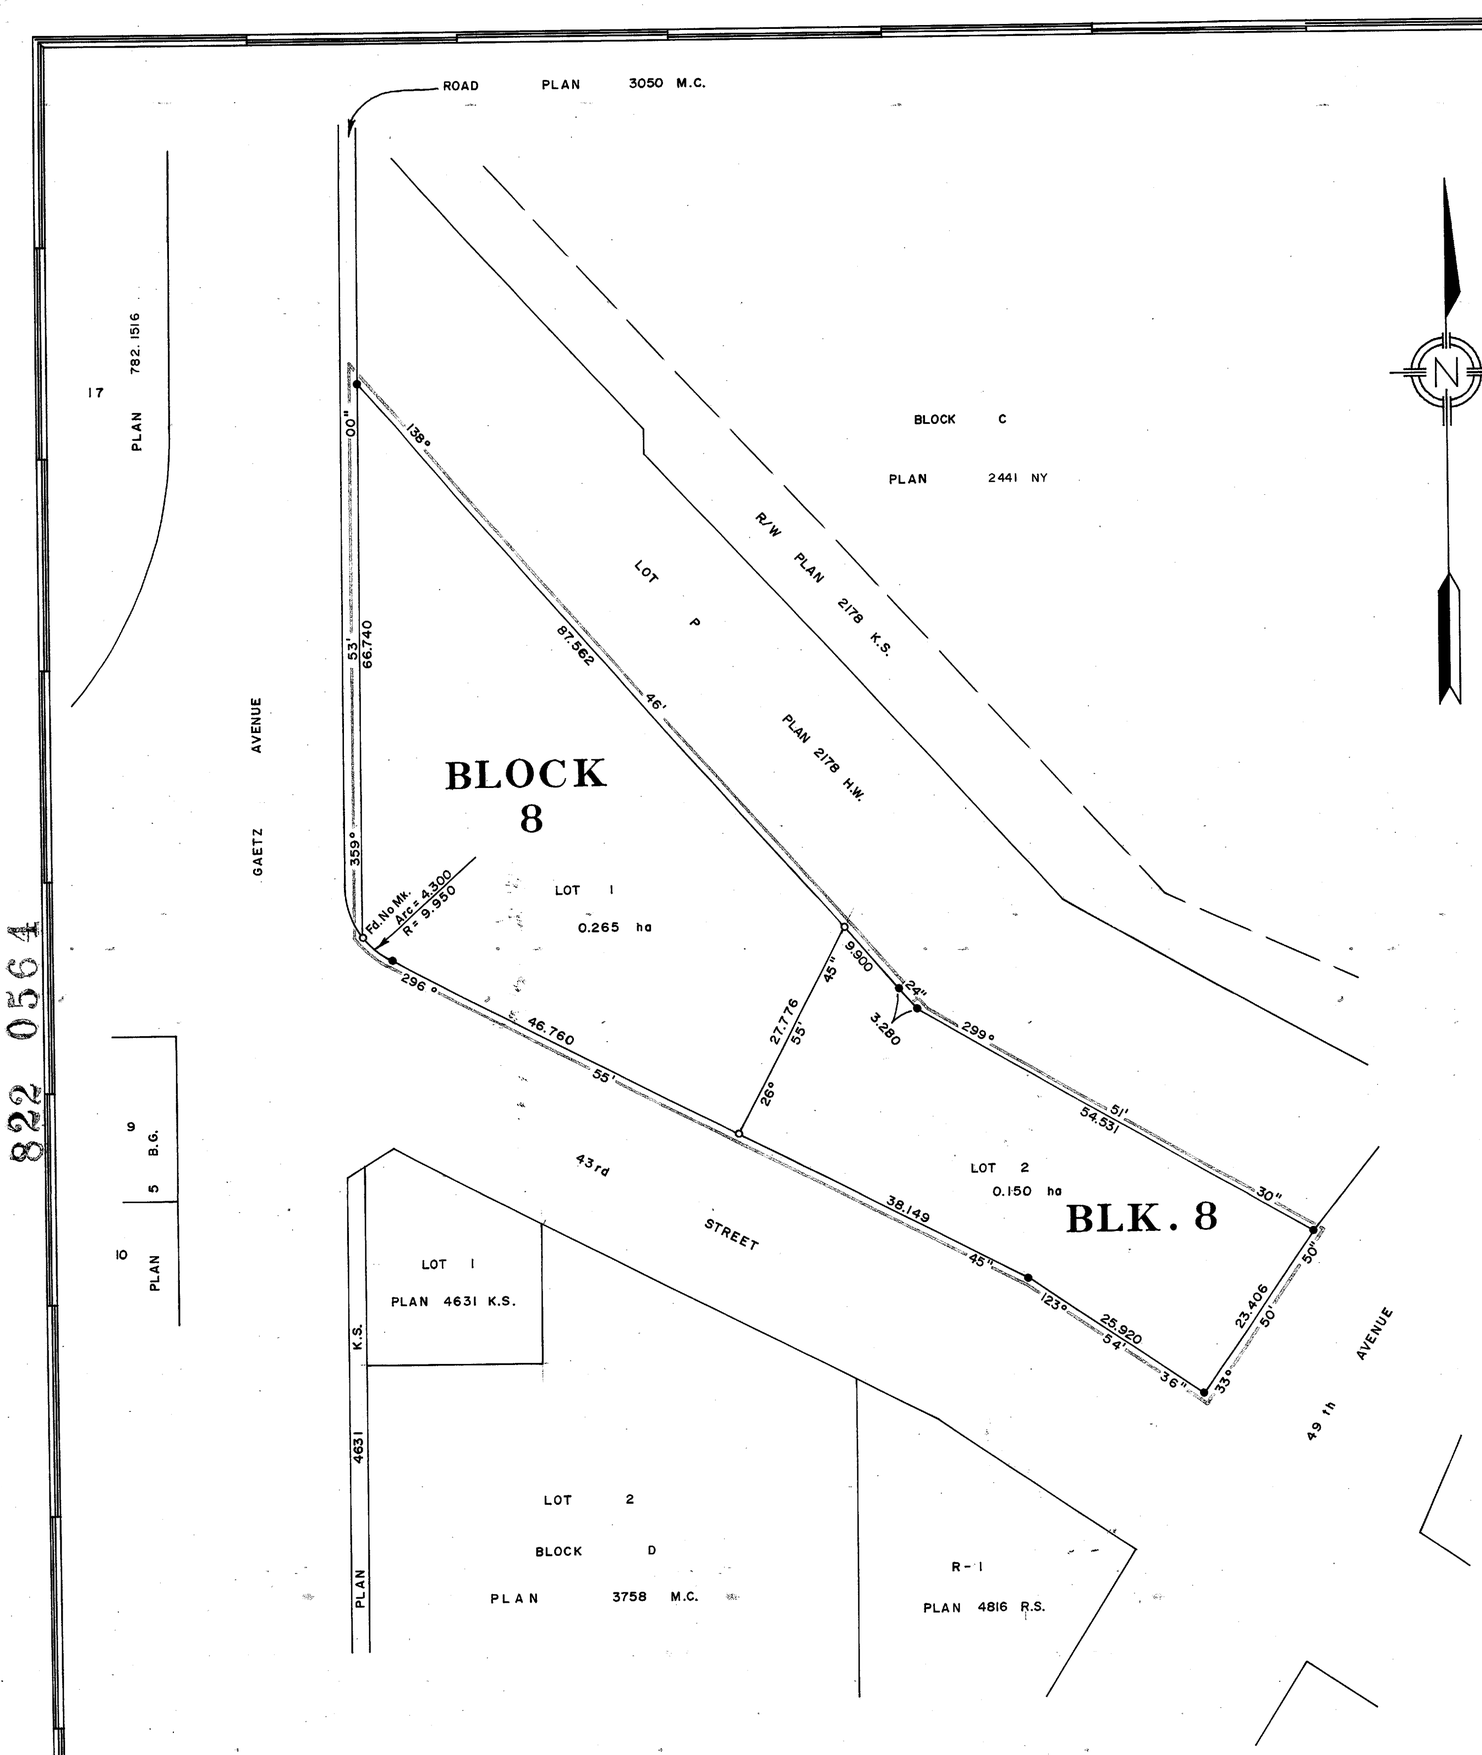

RED DEER

PLAN SHOWING A SUBDIVISION OF

LOT 7, PLAN 792 2895

IN THE

S.W. 1/4 SEC. 16, TWP. 38, RGE. 27 W4M

SCALE = 1:500 BY: L. R. OLSON A.L.S.

10 5 0 10 20 30 40 50 metres

SURVEY APPROVED
DIRECTOR OF SURVEYS
DATE APPROVED 82-02-16
EX'D W.S.T./M.P 38807
APPROVAL VALID FOR TWELVE MONTHS.

APPROVED
FEB 8 1982
RED DEER REGIONAL PLANNING COMMISSION
Sec'y
81-R-6771
31/1084

Reserves not required pursuant to section ....
.....Sec. 9.7.(c)..... of The Planning Act.
THE RED DEER REGIONAL PLANNING COMMISSION

LEGEND & NOTES

STATUTORY IRON POSTS FOUND SHOWN THUS ------- ●
STATUTORY IRON POSTS PLACED SHOWN THUS ------ ○

BEARINGS ARE GRID AND ARE REFERRED TO PLAN 792 2895.

DISTANCES ARE IN METRES AND DECIMALS THEREOF.

AREA TO BE REGISTERED IS OUTLINED IN RED AND CONTAINS 0.415 HECTARES.

AFFIDAVIT

I, LEONARD R. OLSON, OF THE CITY OF RED DEER, ALBERTA LAND SURVEYOR, MAKE OATH AND SAY:

1. THAT THE SURVEY REPRESENTED BY THIS PLAN WAS MADE UNDER MY PERSONAL SUPERVISION,

2. THAT THE SURVEY WAS MADE IN ACCORDANCE WITH GOOD SURVEYING PRACTICES, AND IN ACCORDANCE WITH THE PROVISIONS OF THE SURVEYS ACT, AND

3. THAT THE SURVEY WAS PERFORMED BETWEEN THE DATES OF DEC.24,1981 ,AND JAN.4,1982 , AND THAT THIS PLAN IS TRUE AND CORRECT, AND IS PREPARED IN ACCORDANCE WITH THE PROVISIONS OF THE LAND TITLES ACT.

ALBERTA LAND SURVEYOR

SWORN BEFORE ME AT THE CITY OF RED DEER, IN THE PROVINCE OF ALBERTA, THIS 12th DAY OF JANUARY A.D.1982

K.J. CHALLONER
COMMISSIONER FOR OATHS IN AND FOR THE PROVINCE OF ALBERTA

ALBERTA LAND REGISTRATION DISTRICT NORTH — LAND TITLES OFFICE

PLAN NUMBER 822 0564 IS HEREBY CERTIFIED AS DULY ENTERED AND REGISTERED IN THE LAND TITLES OFFICE FOR THE NORTH ALBERTA LAND REGISTRATION DISTRICT.

FEB 19 '82
8220036995
A. D. REGISTRAR

SIGNED BY THE REGISTERED OWNER :
ULTRA SALES AND SERVICE LTD.

SEAL

APPROVED BY:
THE CITY OF RED DEER

MAYOR

CITY CLERK

SEAL

CITY ENGINEER

SNELL & OSLUND SURVEYS (1979) LTD.
RED DEER, ALBERTA 176-001

3 24 32 56 46 47 49

822 0564

822 0564